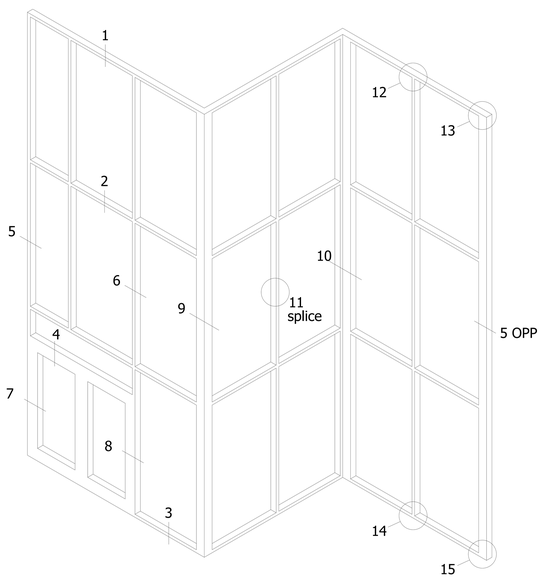

TYPICAL ELEVATION

400T SERIES

400 SERIES CURTAIN WALL PERIMETER SHEET, 6 INCH BACK MEMBER INTERSTORY HORIZONTAL EXPANSION, ALUMINUM PRESSURE PLATE

SCREW
APPLIED HORN

FOR HIGH THERMAL PERFORMANCE PRESSURE PLATES SEE THERMAL PRESSURE PLATE PERIMETER SHEET. PERIMETER SHEET INCLUDES POLYAMIDE PRESSURE PLATE.

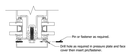

FACE COVER
PINNING

HORIZONTAL DETAILS

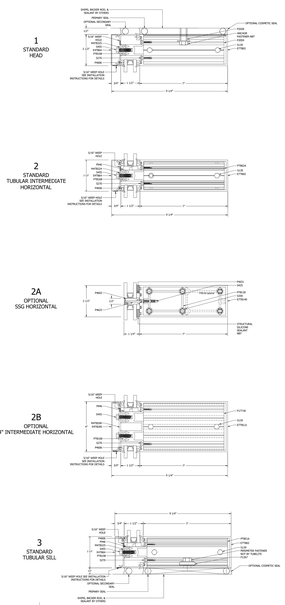

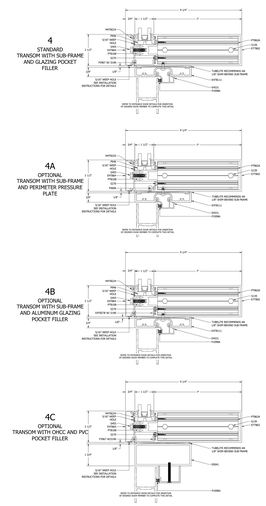

VERTICAL DETAILS

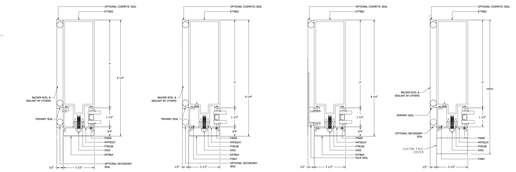

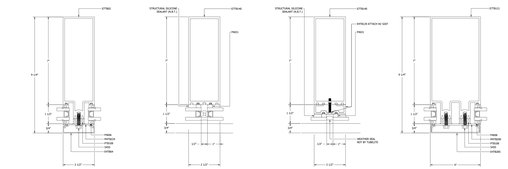

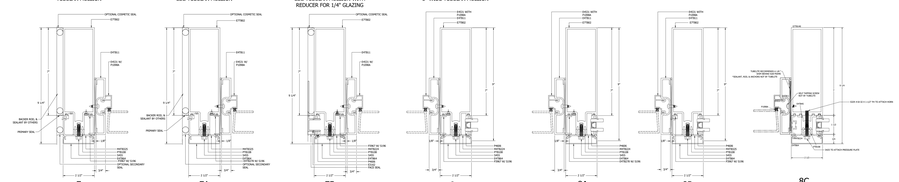

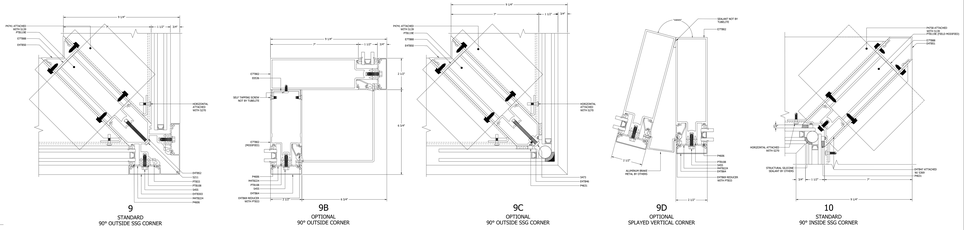

SPLICE AND ANCHOR DETAILS

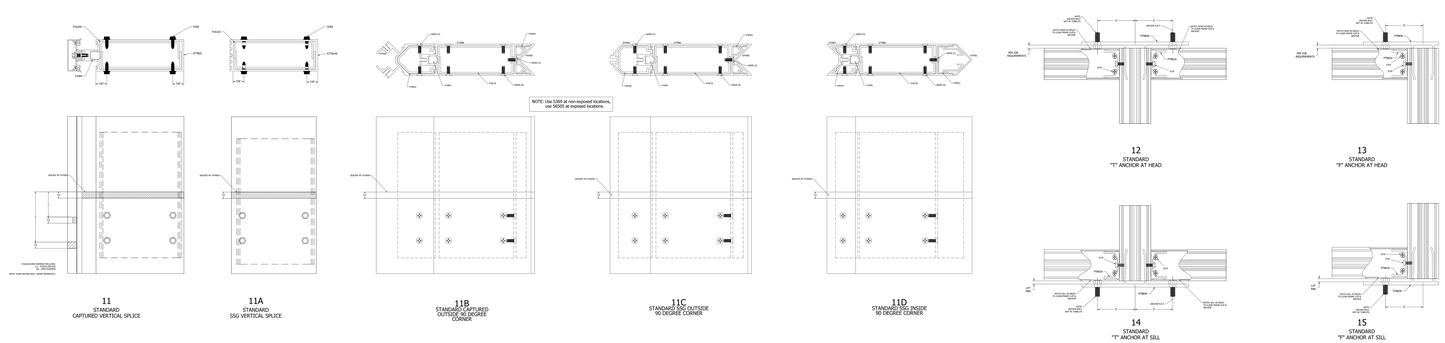

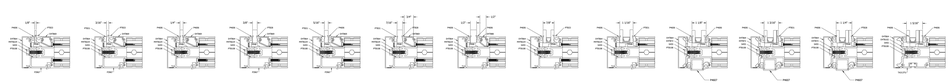

GLAZING INFILL OPTIONS

NOTE: TYPICAL GLASS BITE 1/2" FROM DLO
UNLESS NOTED AT DETAIL.

GLASS SHOWN DOES NOT NECESSARILY REPRESENT FINAL CONFIGURATION.
CONSULT GLASS MANUFACTURER FOR SPECIFIC GLASS MAKE UP.

TUBELITE®
DEPENDABLE

LEADERS IN ECO-EFFICIENT STOREFRONT, CURTAINWALL AND ENTRANCE SYSTEMS

Last Revised: 04-15-2021